

EXHIBIT A
Amendment No. 1

1. This Exhibit A, Amendment No. 1, made this 22nd day December, 2010, to be effective under and as a part of the Supplemental Contract shall become effective on the date first written above and shall remain in effect until superseded by another Exhibit A executed by the Parties; Provided, That this Exhibit A or any superseding Exhibit A shall terminate with termination of the Supplemental Contract.
2. The following Subcontractors (transferring entities) have assigned the CAP M&I Water entitlements listed below to CAWCD for the purpose of fulfilling its CAGRD function. Maps of the service areas of each of the CAP M&I Subcontractors listed below are attached to this Exhibit A, Amendment No. 1 and incorporated by reference.

Transferring Entity	Service Area	CAP M&I Water Assigned to CAWCD
Sunrise Water Company ¹	Map 1	944
West End Water Company ¹	Map 2	157
Litchfield Park Service Company ²	Map 3	4,760
New River Utility Company ¹	Map 4	1,885
Valley Utilities Water Company ¹	Map 5	250
Total: 7,996		

¹ ADWR has determined that replenishment for Member Lands or Member Service Areas within the boundaries of this transferring entity shall be in the area of hydrologic impact of the groundwater withdrawals to be replenished.

² ADWR has determined that replenishment for Member Lands or Member Service Areas within the boundaries of this transferring entity shall be within the Active Management Area in which this transferring entity is located.

3. The original Exhibit A to the Supplemental Contract dated August 14, 2007 is superseded and replaced by this Exhibit A, Amendment No. 1, to the Supplemental Contract.

IN WITNESS WHEREOF, the Parties have executed this Exhibit A, Amendment No. 1 to the Supplemental Contract the day and year first above written.

THE UNITED STATES OF AMERICA

Approved as to Legal Sufficiency:

By: Katherine Ott Verburg
Field Solicitor
Phoenix, Arizona

By: Toni Gray-Lee
Regional Director
Lower Colorado Region
Bureau of Reclamation

**CENTRAL ARIZONA WATER
CONSERVATION DISTRICT**


Attest:

By: Travis R. Bray
Secretary


By: [Signature]
President

\\sb\My Documents\CAGRDSupplementalContractExhibit AFINAL.doc


Sunrise Water Company

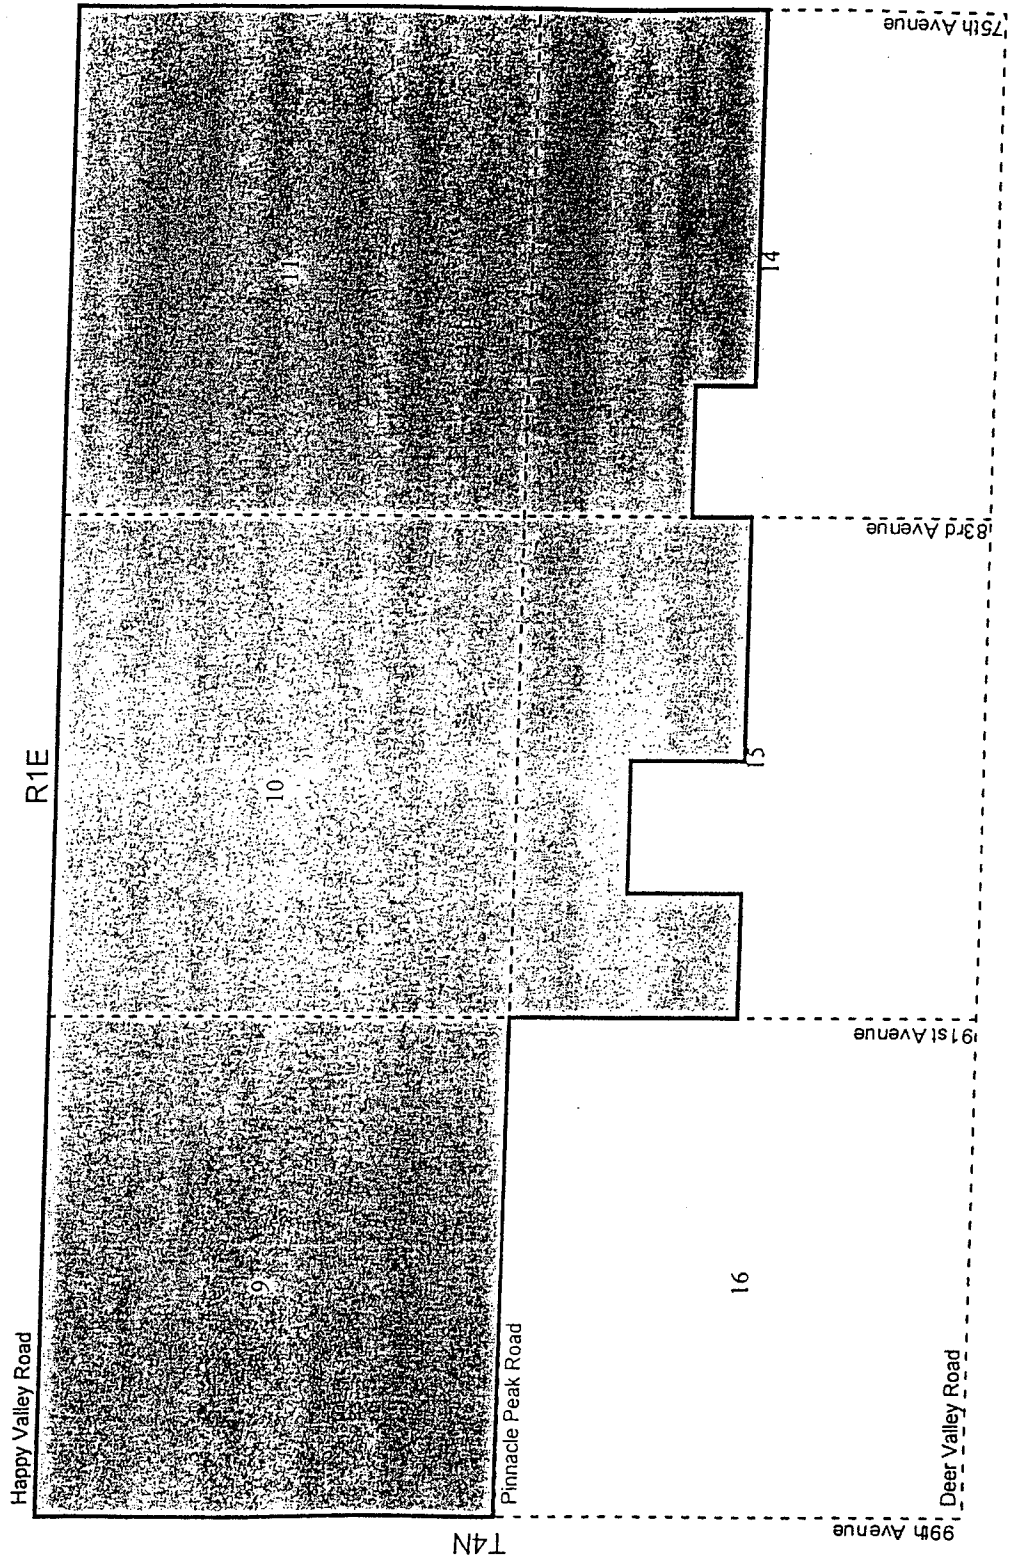

West End Water Company

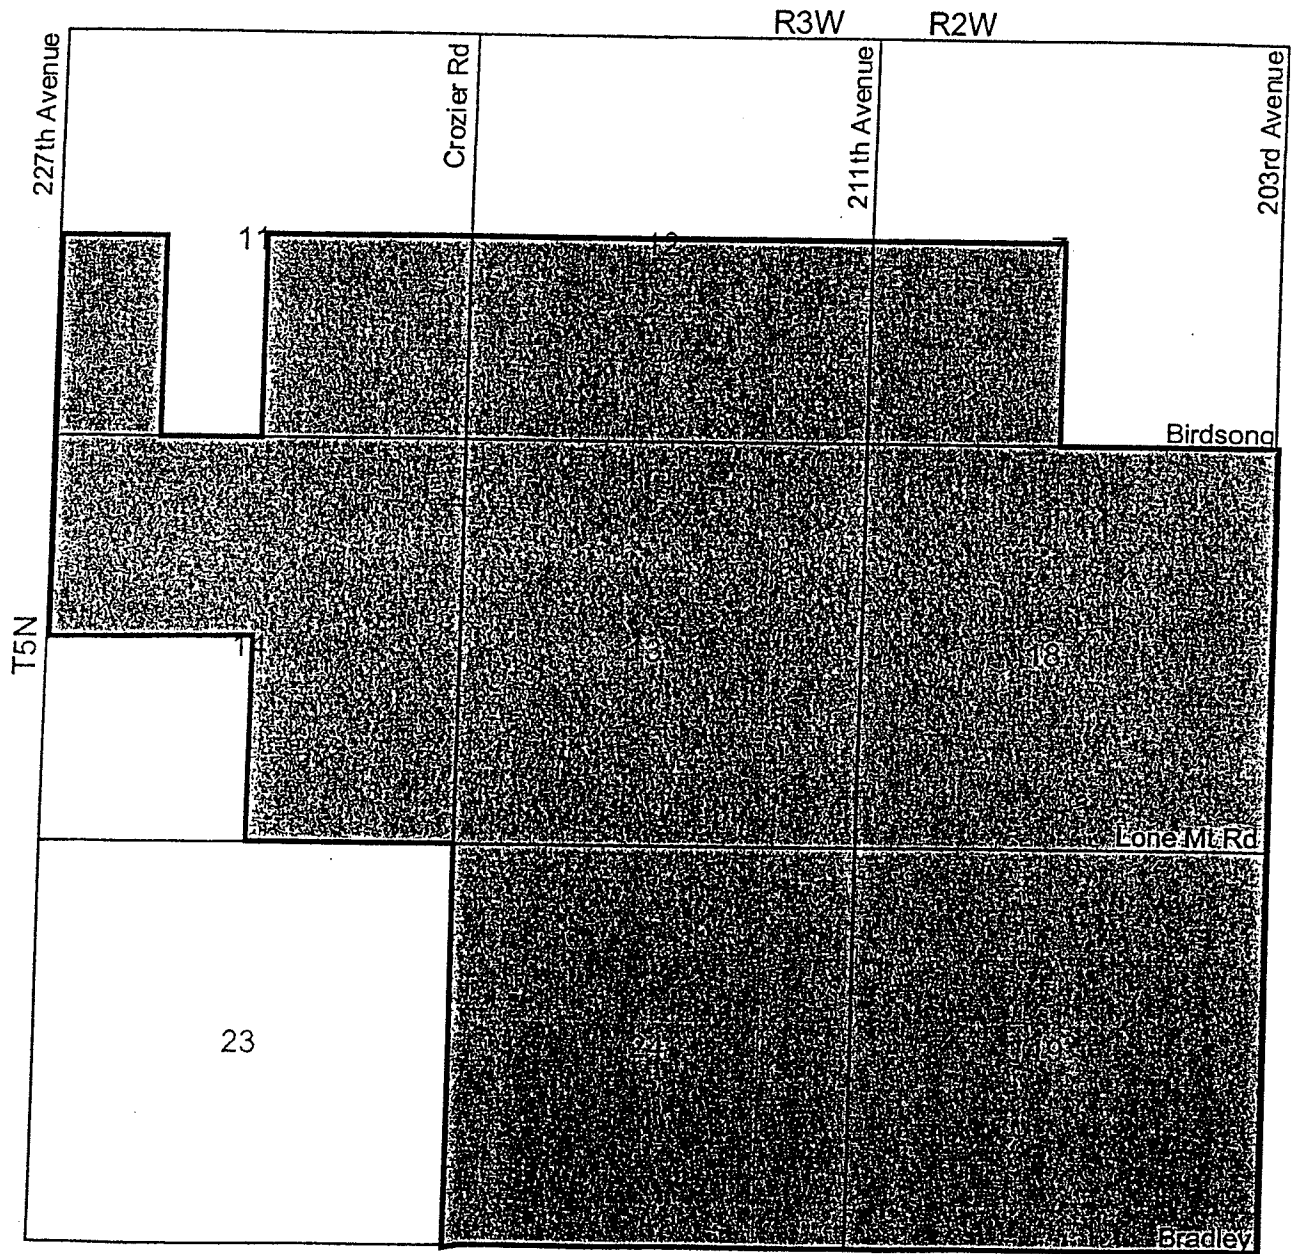


Litchfield Park Service Company

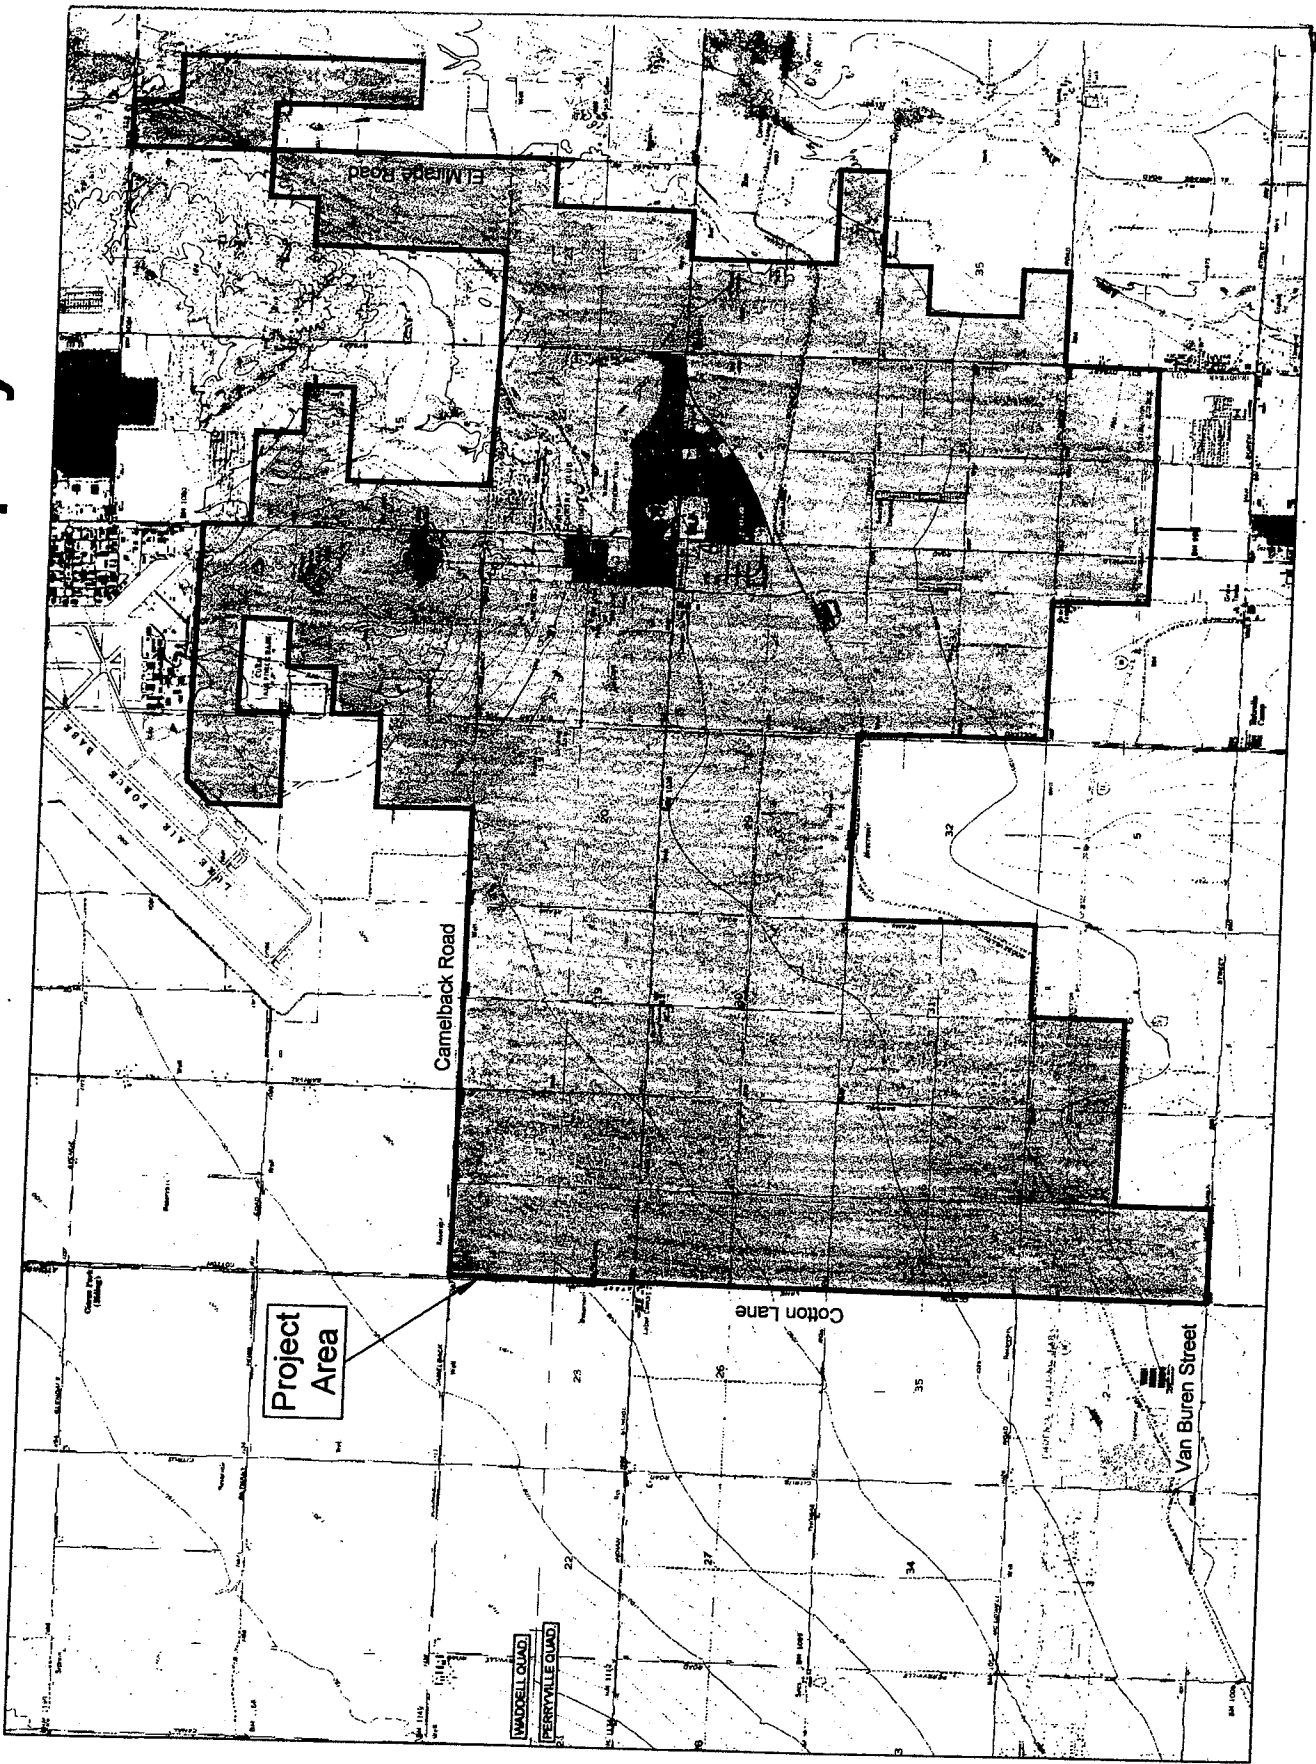

Map 3

New River Utility Company

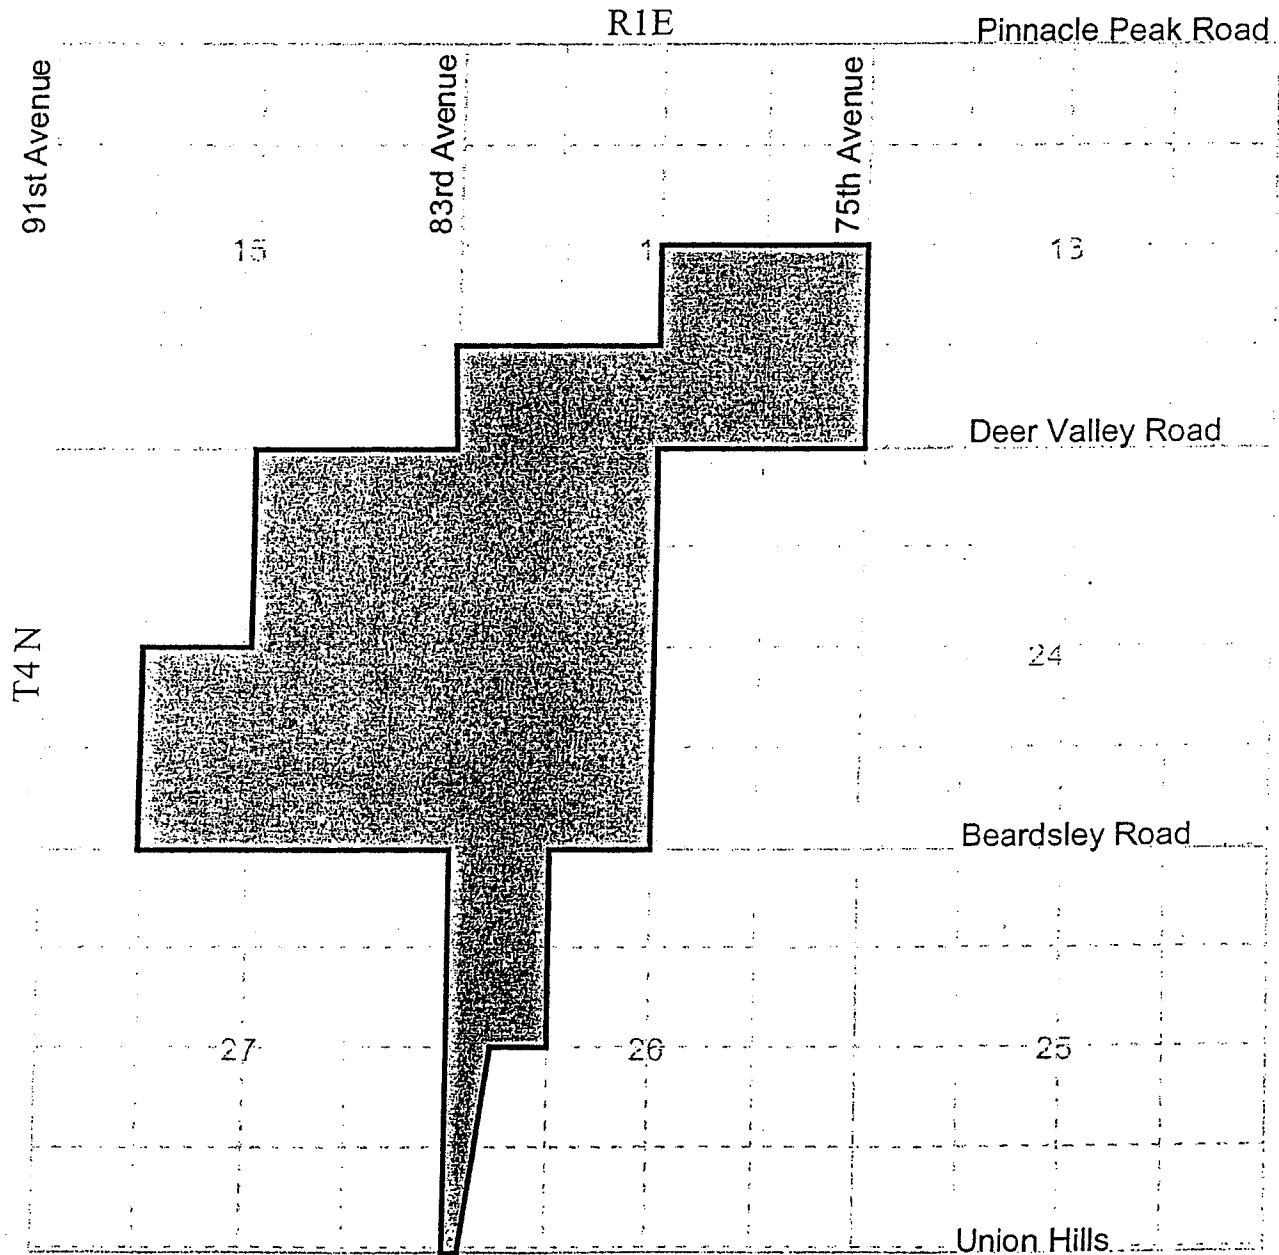

VALLEY UTILITIES WATER COMPANY SYSTEM MAPS MARCH 2009

T. 3N
T. 2N

R. 1E
R. 1W

NORTHERN
AVENUE

107TH
AVENUE

115TH
AVENUE

SHEET No. 10
GLENDALE
ROAD

SHEET No. 11
EL MIRAGE
ROAD

SHEET No. 5
SHEET No. 13
SHEET No. 2
SHEET No. 1

BETHANY HOME ROAD

LITCHFIELD
ROAD

SHEET No. 8

SHEET No. 9

SHEET No. 12

SHEET No. 2

SHEET No. 3

SHEET No. 4

TERRA BLEVA
WATER CO.

CAMELBACK
ROAD

R. 1E
R. 1W

T. 3N
T. 2N

④

③

②

①

⑥

⑨

⑩

⑪

⑫

⑦


⑬

⑭

⑮


⑯

⑰

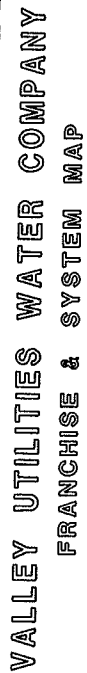


Theron
3/1/2009
4:31:52 PM
n:\55008-4\wco\dwg\wre100002.dgn

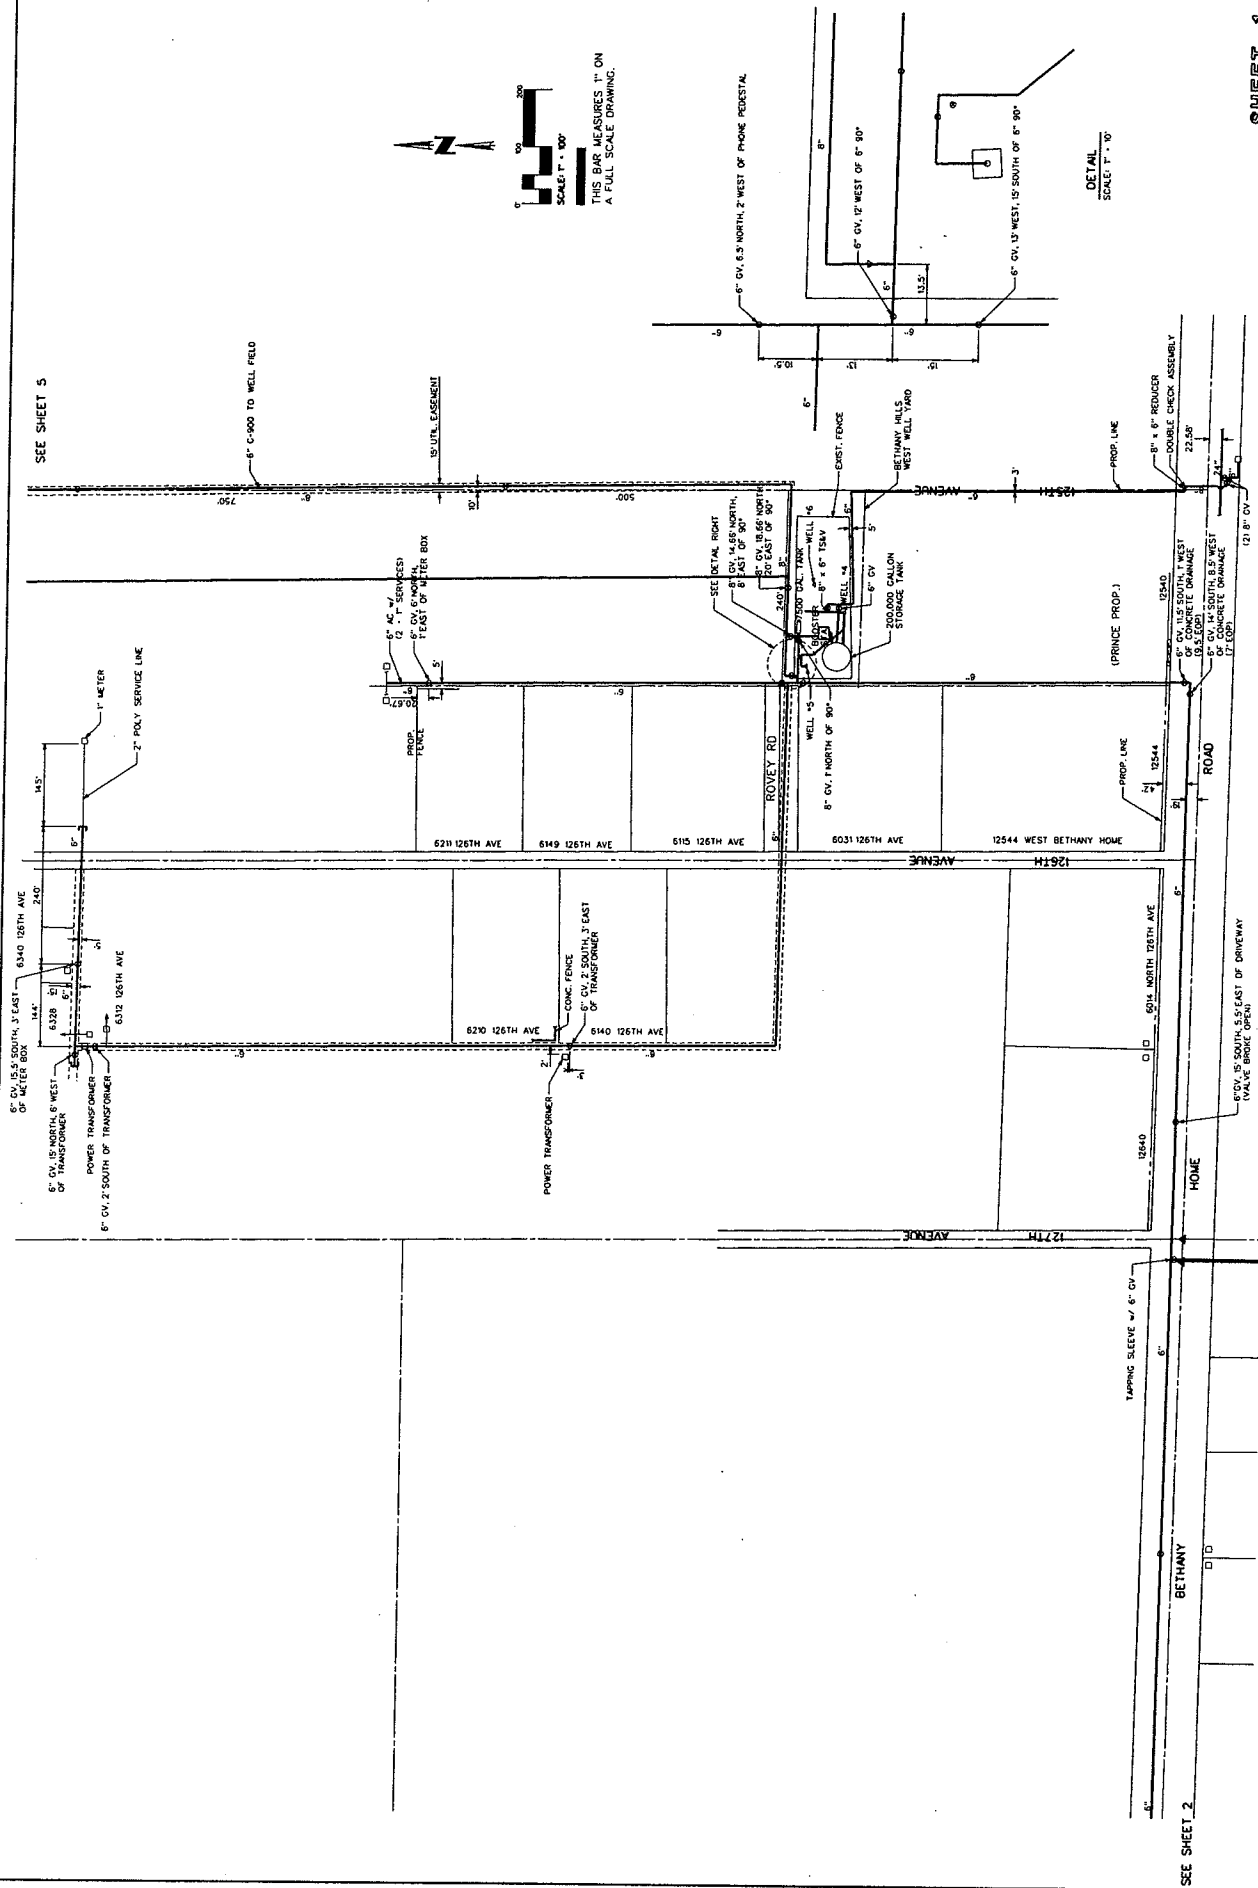

13EHS
SHEET 1

COE & VAN LOO




—

VALLEY UTILITIES WATER SYSTEM

SEE SHEET 2


SEE SHEET 5

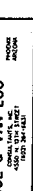

SEE SHEET 4


THIS BAR MEASURES 1" ON A FULL SCALE DRAWING.

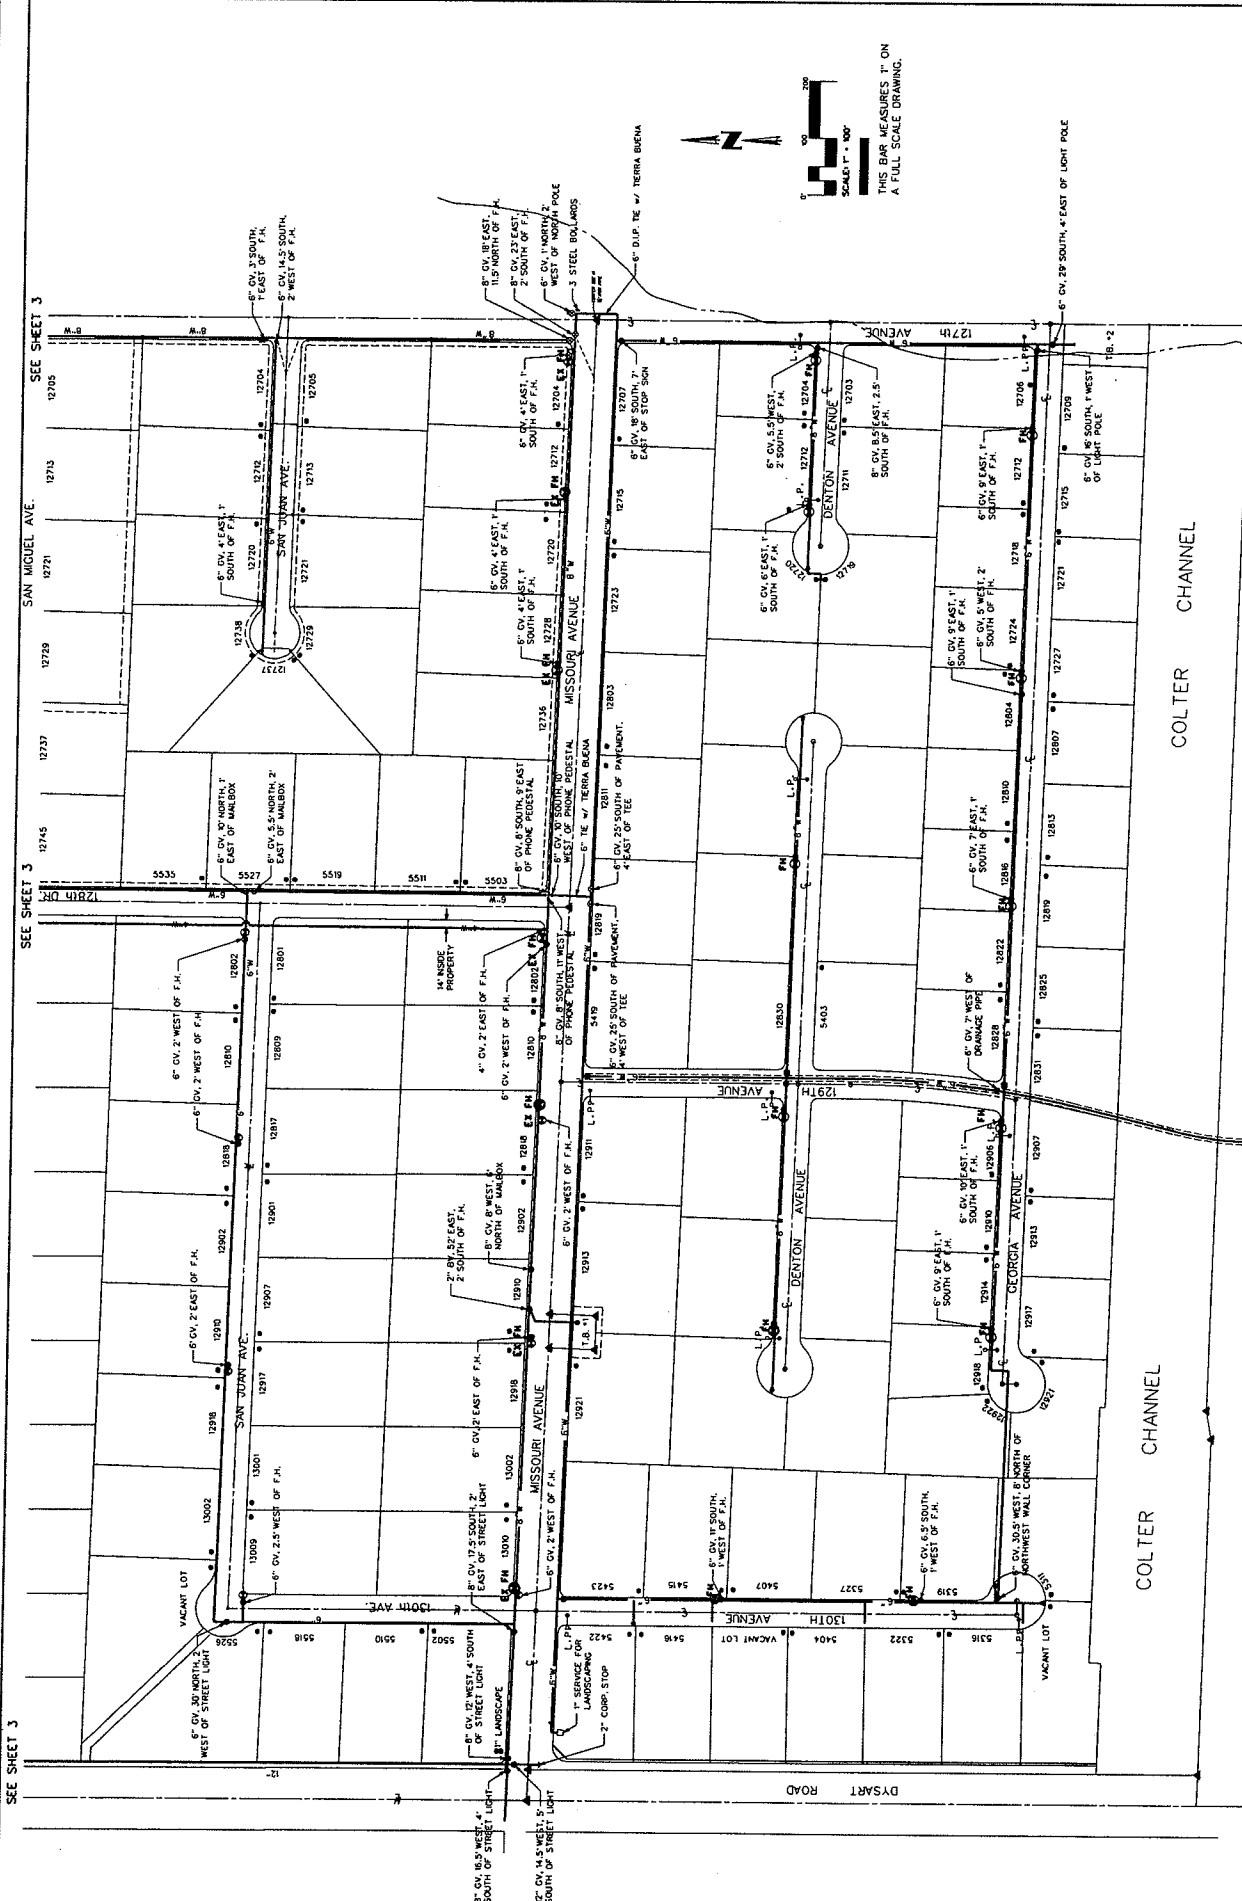

SEE SHEET 3

SEE SHEET 3

SEE SHEET 3








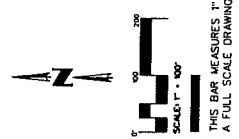


VALLEY UTILITIES WATER SYSTEM

SHEET 4

COE & VAN LOO



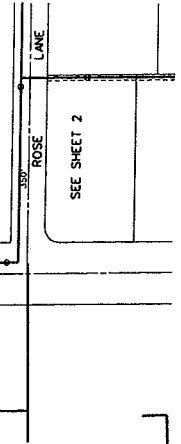


SHEET 5

COE & VAN LOO
CONSULTANTS, INC.
4550 N. 17TH STREET
PHOENIX
ARIZONA



Tharon
3/11/2009
4:32:08 PM
n3:9600846wco0rdgwa100w07.dgn

THIS BAR MEASURES 1" ON A FULL SCALE DRAWING.

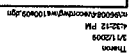

THIS BAR MEASURES 1" ON A FULL SCALE DRAWING.


SEE SHEET 7

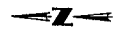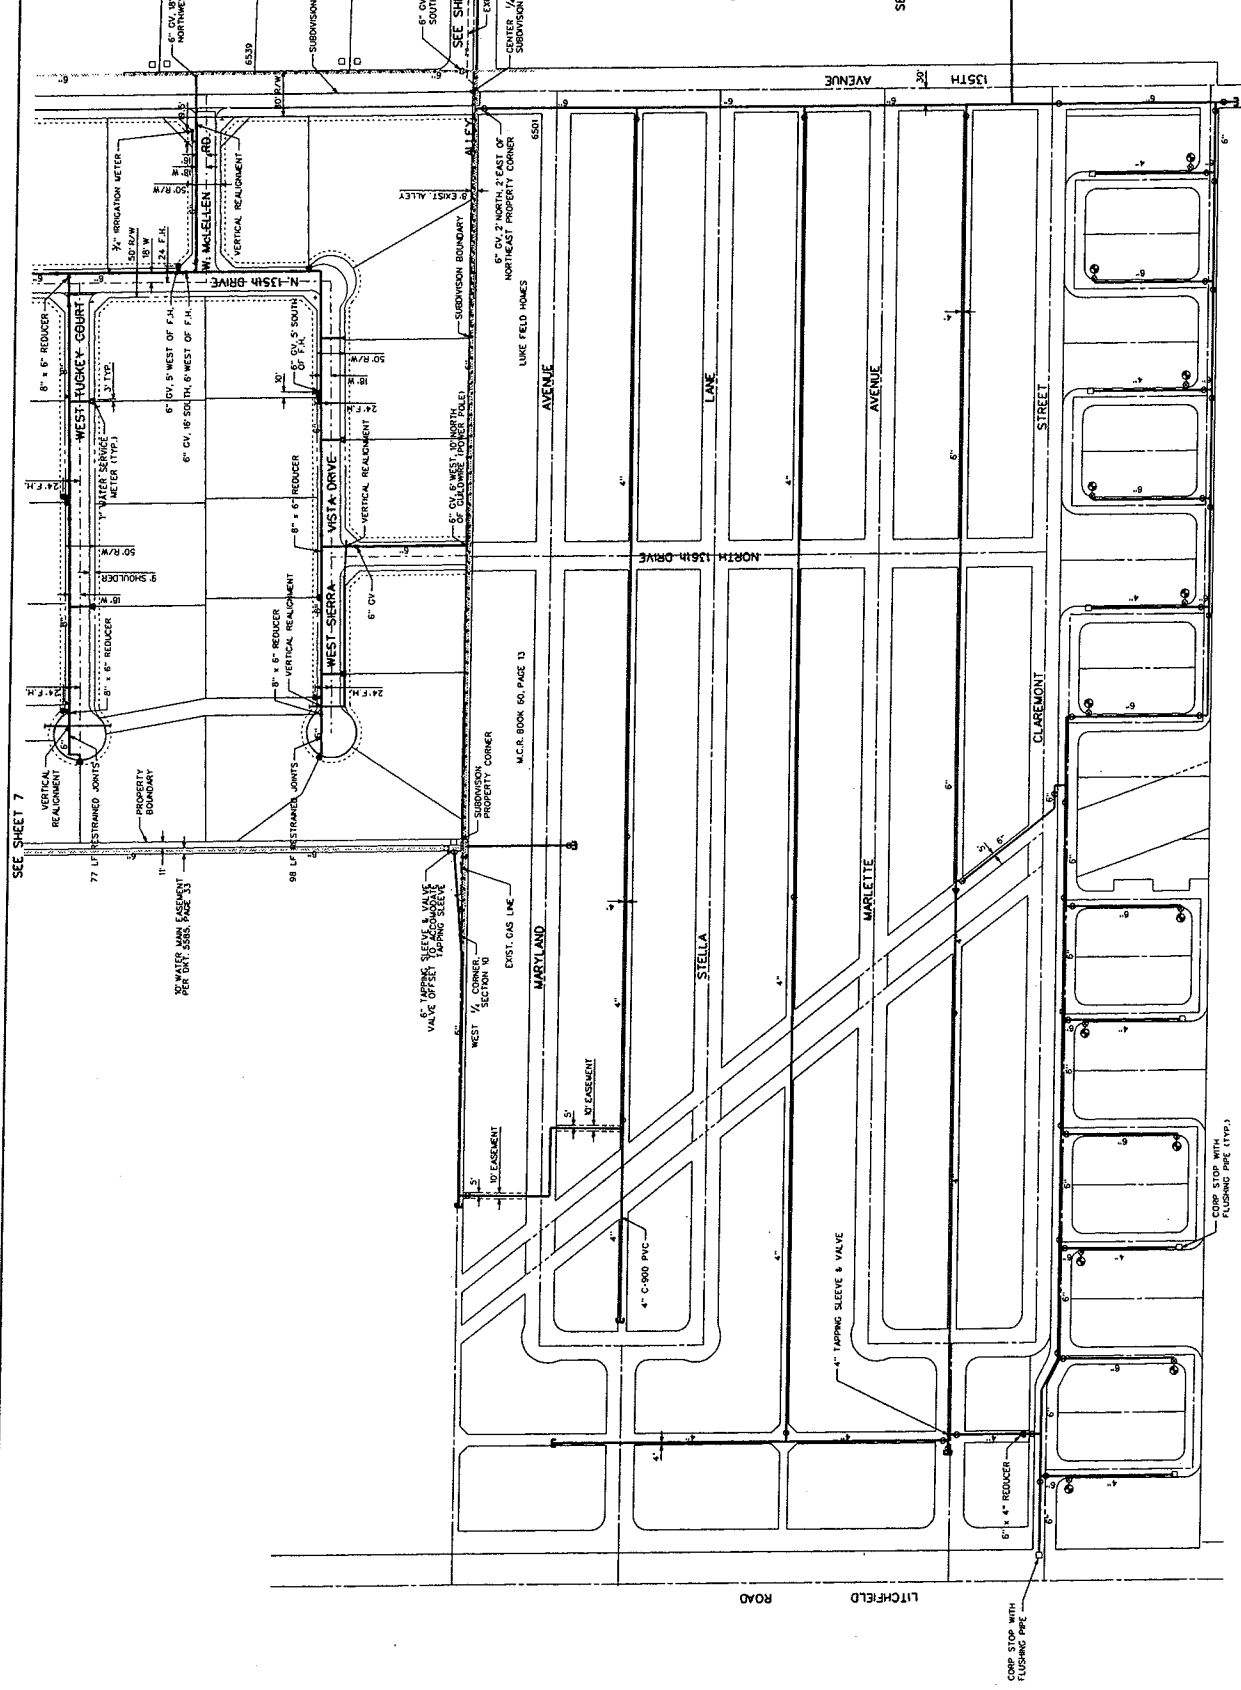


THIS BAR MEASURES 1\"/>

SEE SHEET 9

24" W (UPSCO)

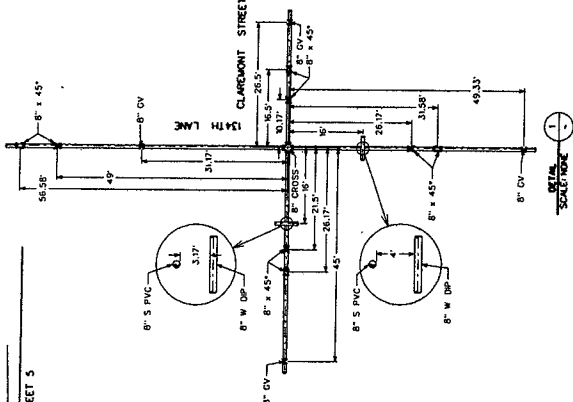


SEE SHEET 2

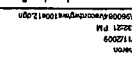

VALLEY UTILITIES WATER SYSTEM


5 133HS 33S

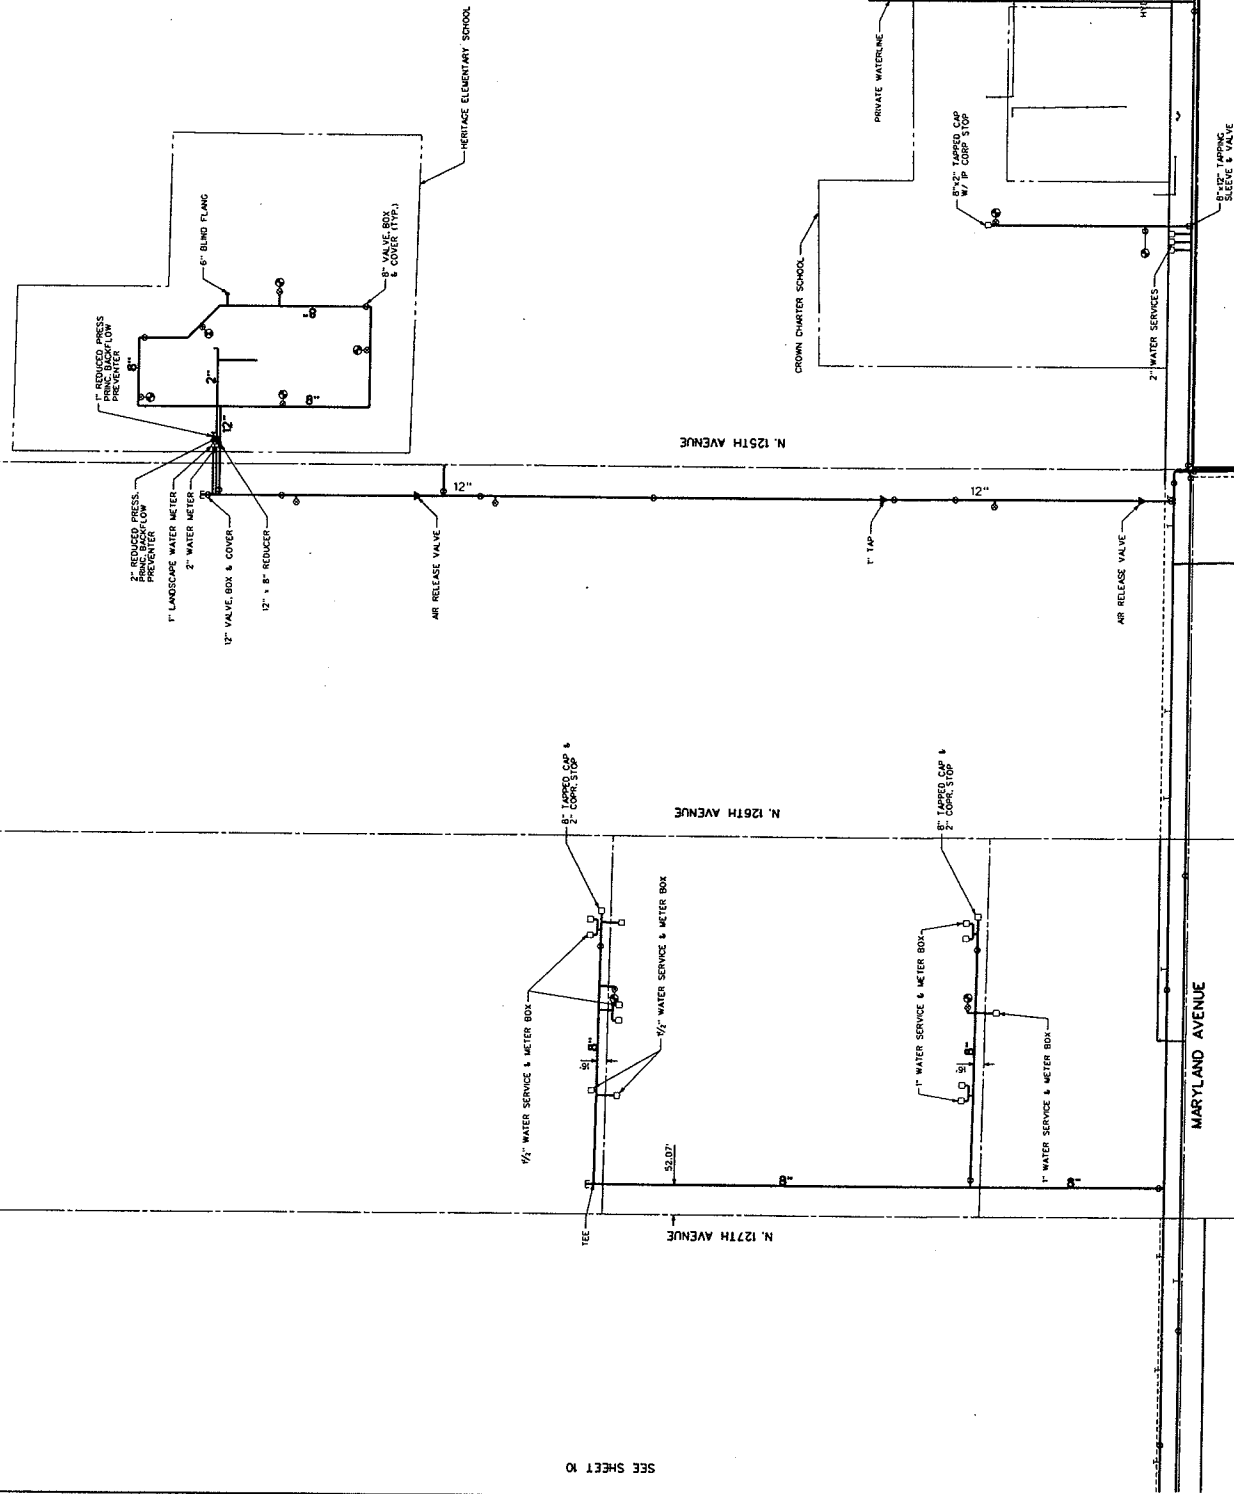


Tharon
3/1/2009
4:32:22 PM
e1560084v4ccordmgare100s13.dgn

This technical drawing illustrates a road intersection with a grid system. The vertical axis is labeled with numbers 1 through 20, and the horizontal axis is labeled with numbers 32 through 61. The drawing shows the layout of the roads, including lane markings, curbs, and various engineering details such as drainage and utility lines. A large, shaded rectangular area is present in the upper right quadrant. The intersection is marked with a central point and radiating lines, and the drawing includes numerous dimension lines and annotations.

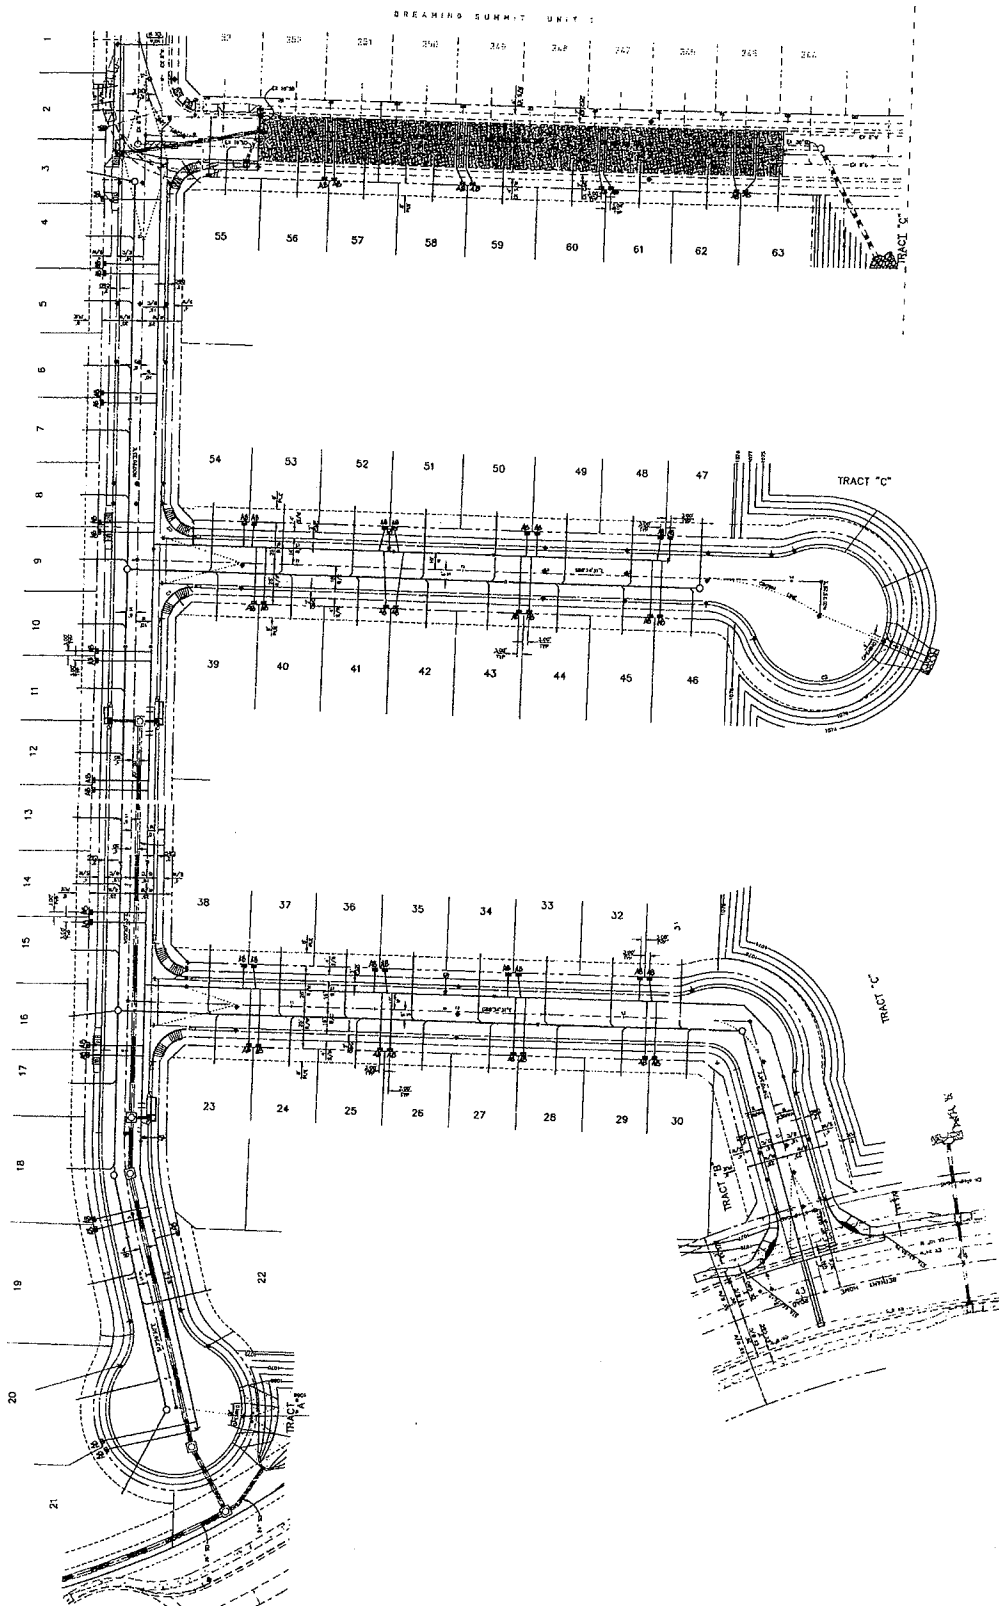

NOT TO SCALE

SHEET 12

VALLEY UTILITIES WATER SYSTEM

COE & VAN LOO





